ork of Providing & Laying of 300/230 mm dia SW pipe line and construction of Machinehole
Tippunagar Cross roads behind R K Plaza, Chamarajapete under Chamarajapete service
ation of AEESW-2 sub division.

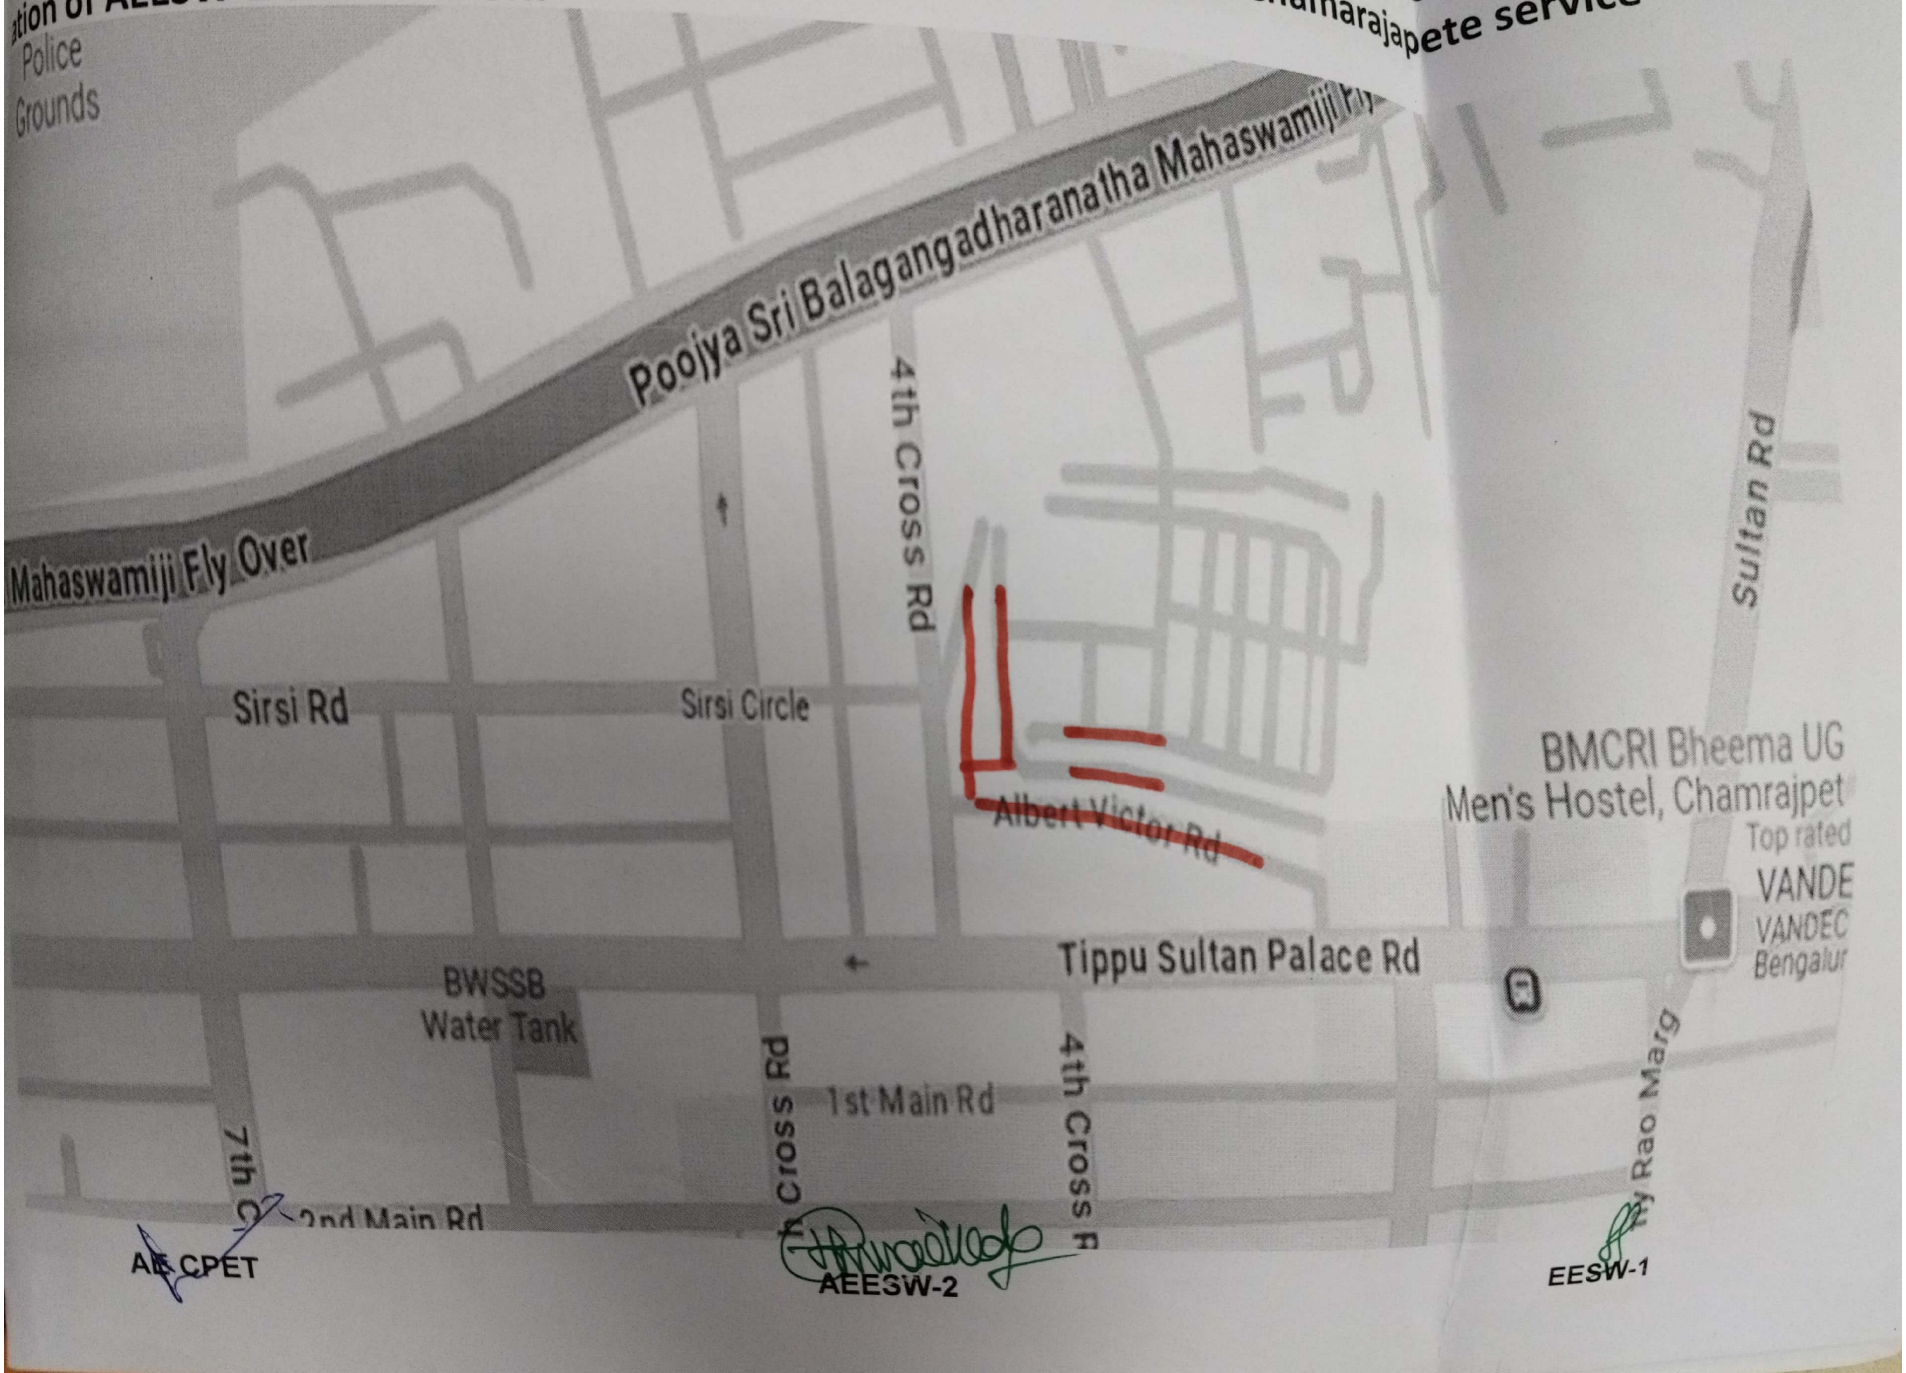

Scanned with OKEN Scanner

Scanned with OKEN Scanner